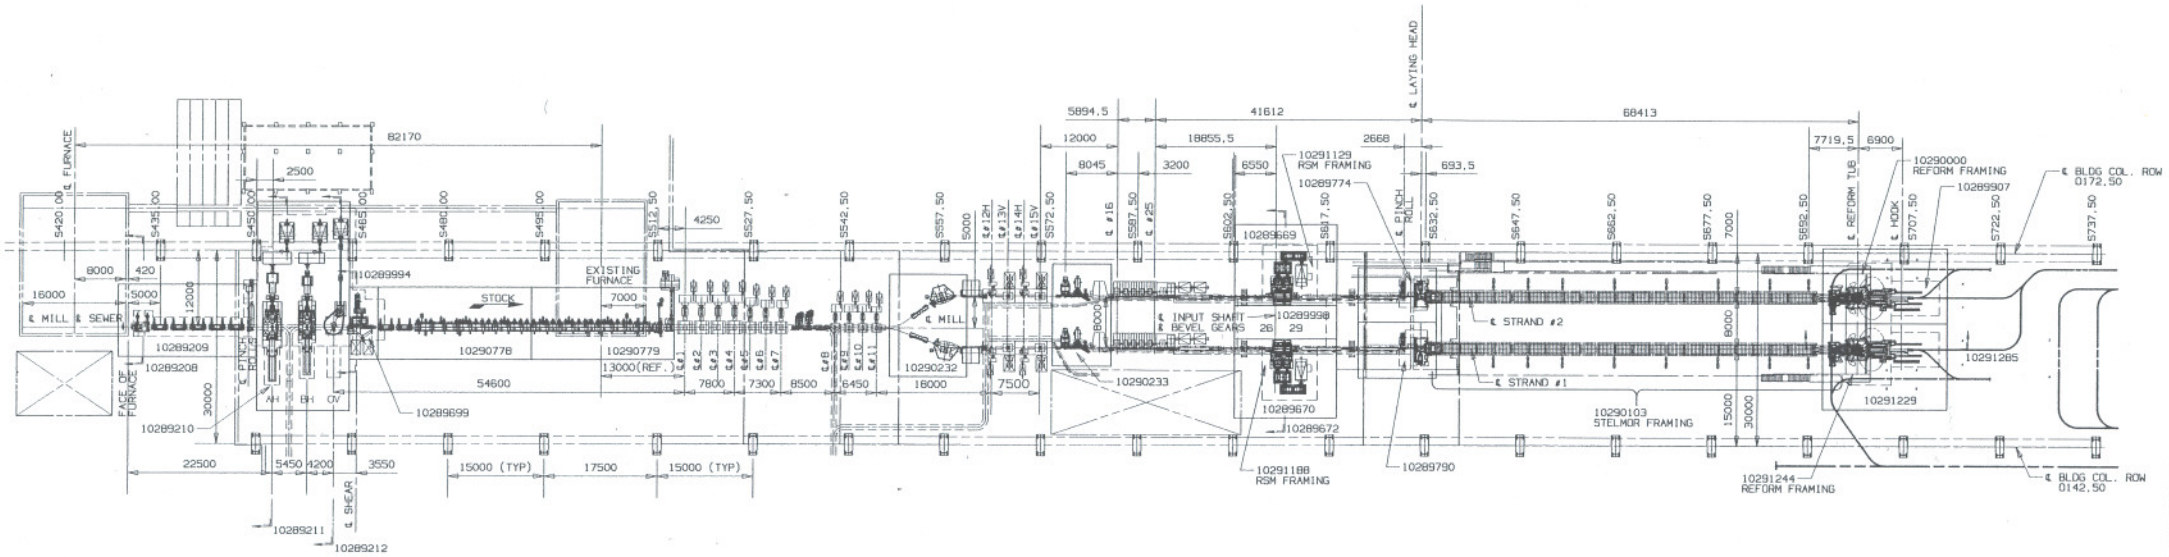

BOLT PLAN	# SHEETS
10289209	(3 SHEETS)
10289210	(6 SHEETS)
10289699	(4 SHEETS)
10290778	(2 SHEETS)
10290779	(2 SHEETS)
10290232	(2 SHEETS)
10290233	(3 SHEETS)
10289998	(4 SHEETS)
10289669	(6 SHEETS)
10289670	(6 SHEETS)
10289774	(4 SHEETS)
10289790	(4 SHEETS)
10289907	(3 SHEETS)
10291229	(3 SHEETS)

DESIGN SECTION	DESCRIPTION	# SHEETS
10289208	DESIGN SECTION THRU DESCALER	(1 SHEET)
10289211	DESIGN SECTION THRU STAND AH	(1 SHEET)
10289212	DESIGN SECTION THRU STAND CV	(1 SHEET)
10289994	DESIGN SECTION THRU 1145 SHEAR	(1 SHEET)
10289672	DESIGN SECTION THRU REDUCING/SIZING MILL	(1 SHEET)
10291285	DESIGN SECTION THRU REFORM STATION	(1 SHEET)

FLOORING	# SHEETS
10291129	(5 SHEETS)
10291188	(5 SHEETS)
10290103	(4 SHEETS)
10290000	(6 SHEETS)
10291244	(6 SHEETS)

REFERENCE DRAWINGS
10289357 - SCROLL OF MILL MODIFICATION
10290485 - KEY PLAN OF FLUID SERVICES
10291292 - SCROLL OF ELECTRICAL EQUIPMENT

MATERIAL:		CONDITION:			
SIMILAR TO					
DRN PGP	APP SPS	SIZE A	METRIC	ACERALIA - SPAIN GEN DWG BOLT PLANS 2 STRAND ROD MILL MODIFICATION	THIRD ANGLE PROJECTION
CHK PGP		SCALE	NONE		REV A / ECN NO.
INSP SPS		DATE	26MAR99		FIN. WT:
					SHEET 01 OF 01
					10291199

CONFIDENTIAL
THIS DRAWING IS THE PROPERTY OF MORGAN CONSTRUCTION COMPANY ("MORGAN") ACCEPTANCE OF THIS DRAWING CONSTITUTES AGREEMENT: (1) THAT IT AND ANY COPIES THEREOF SHALL NOT BE TRANSMITTED OR EXHIBITED TO OTHERS; (2) THAT IT AND ANY COPIES THEREOF SHALL BE RETURNED UPON REQUEST TO MORGAN; AND (3) THAT THE INFORMATION APPEARING HEREON IS CONFIDENTIAL AND IS NOT TO BE DISCLOSED TO OTHERS WITHOUT FIRST OBTAINING WRITTEN PERMISSION FROM MORGAN.

MORGAN WORCESTER
MORGAN CONSTRUCTION COMPANY
WORCESTER, MA. 01605 U.S.A.

AFT Thu Apr 01 14:09:10 1999